


-


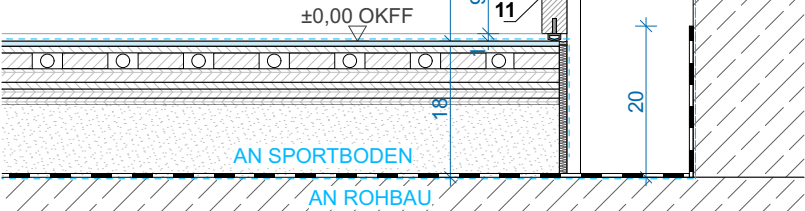

Bauherr:							Projekt: Neubau 3-gruppiger Kinderhort, GS-Fachraumerweiterung und 1-fach Turnhalle					
Stadt Nürnberg, vertreten durch WBG KOMMUNAL GmbH Beuthener Straße 41 90471 Nürnberg	Index	Datum	Gez.	Änderung		Fischbacher Hauptstraße 118, 90475 Nürnberg Deutschland						
						Flur Nr. 269, 269/1, 269/2, 270/5, Gemarkung Fischbach						
						Planinhalt:						
						Prallwand - Aussparung Spielschiene						
						Plancode:			Index:	Status:		
						FIB_AGB_06_DE_XX_AU_610			00	F		
Planung:						Planinhalt	Phase	Freigabe	Datum Freigabe	Geprüft	Datum Prüfung	
						Ausschreibungsplanung						
						± 0,00 = +340,10 üNN	Datum: 12.10.26	Maßstab 1:10	Format A3	Gezeichnet	Projektleiter	